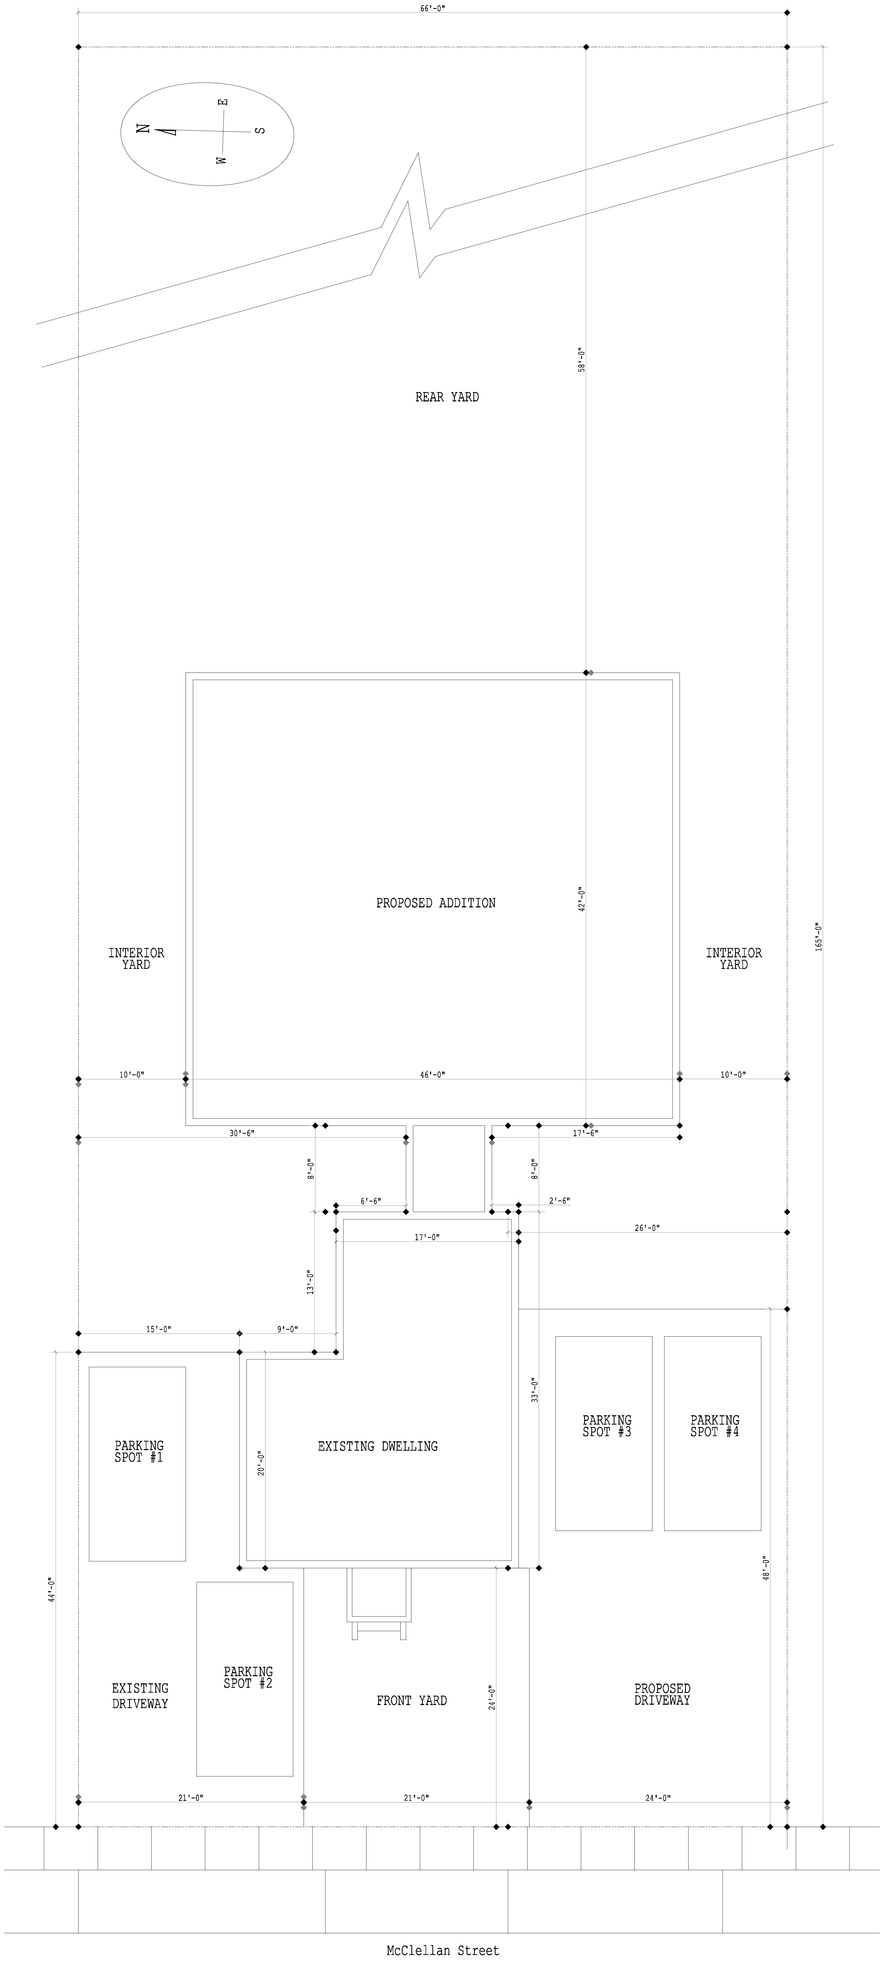

McClellan Street

PROPOSED SITE PLAN
 
51 McCLELLAN ST
TWEED, ONTARIO